
AERODROME CHART - ICAO

ARP
43°03'40.58"N
074°28'39.03"E


AD ELEV
2090'

TWR **118.1**
GND **121.7**
ATIS **127.9**

BISHKEK, KYRGYZSTAN
MANAS

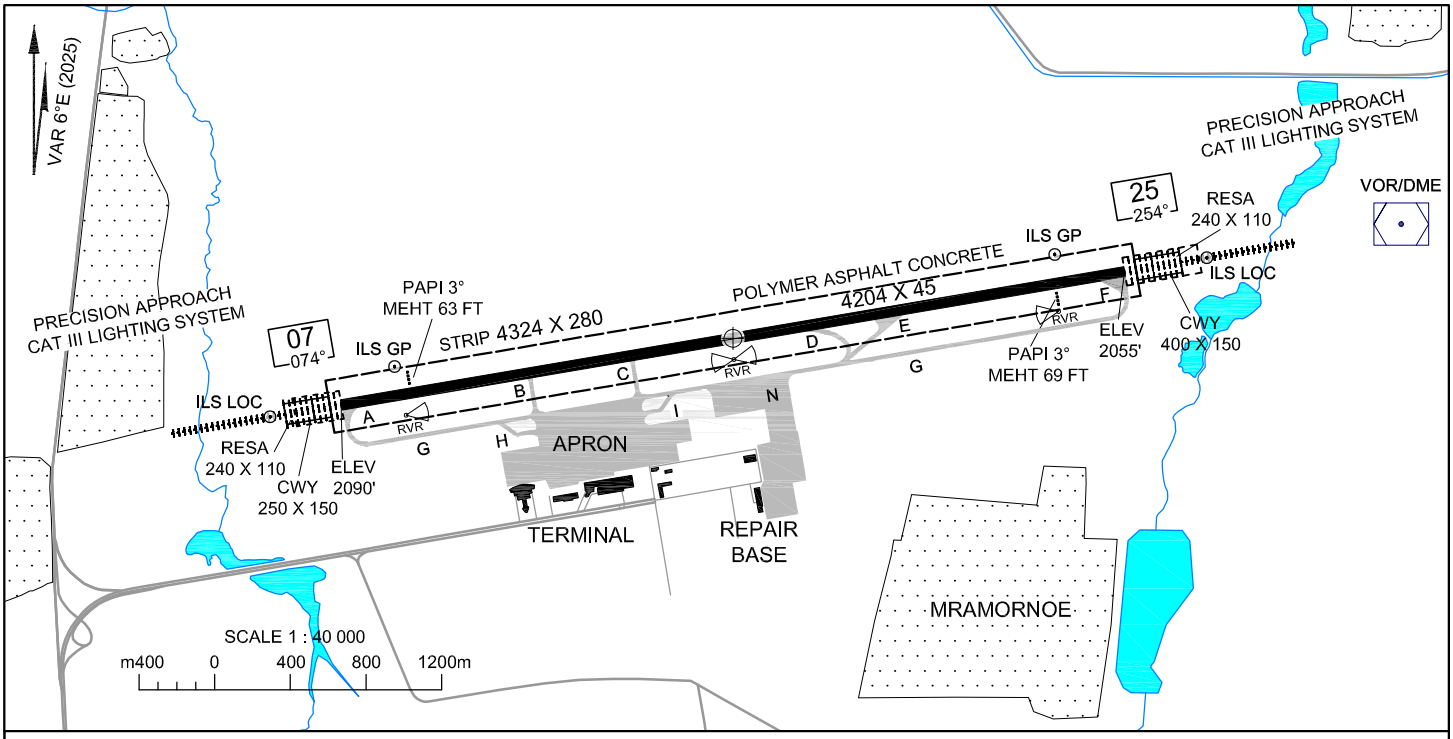


MARKING AIDS RWY 07/25 AND EXIT TWY

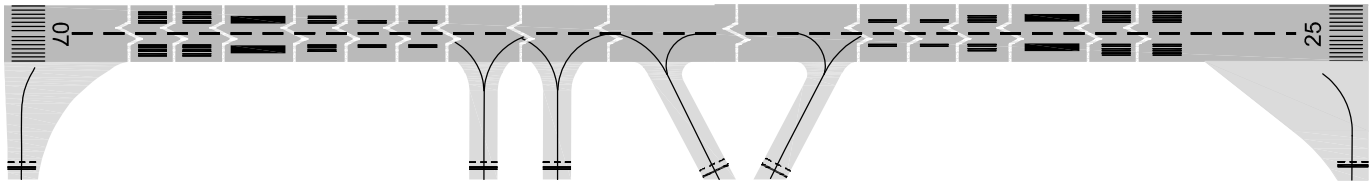

Not to scale

LIGHTING AIDS RWY 07/25 AND EXIT TWY

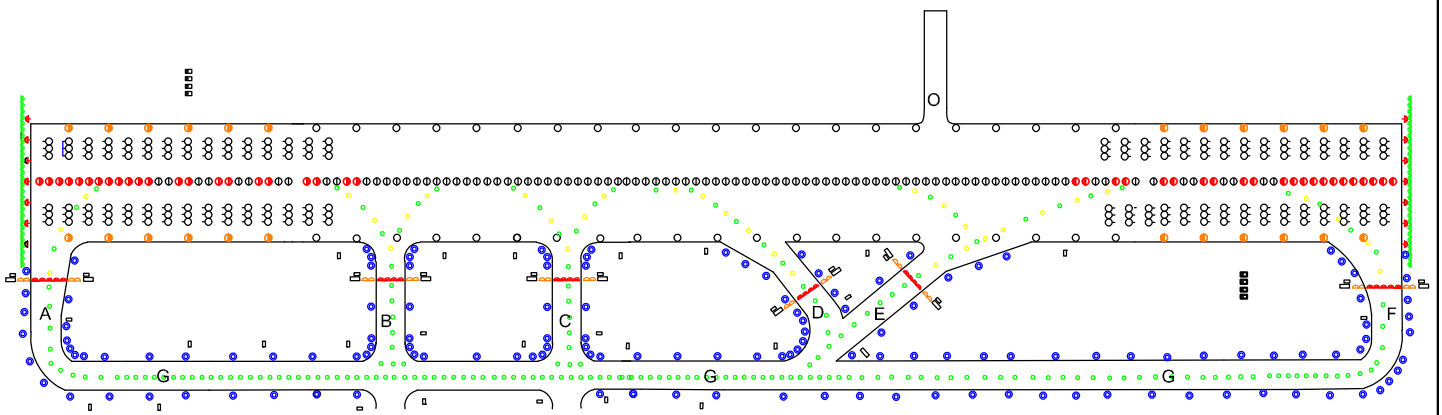

RWY	DIRECTION (TRUE)	THR	BEARING STRENGTH
07	079.98°	43°03'28.74"N 074°27'07.55"E	PCN 71/F/B/W/T
25	260.02°	43°03'52.40"N 074°30'10.53"E	

ELEVATIONS IN FEET
DIMENSIONS IN METRES
BEARINGS ARE MAGNETIC

CHANGE: RWY surface, CWY width